


PLOT DATE: 2025-09-11 3:45:06 PM
SAVE DATE: 2025-09-11 3:38:46 PM
DWG PATH: c:\users\chung\onedrive - associated engineering group\documents - ak-sas_urban_planning_design\2016-3756-010-20 - deer park stage 7 asp amendments\stage 10\3756-000-rp-stage 10_concept_rev1.dwg

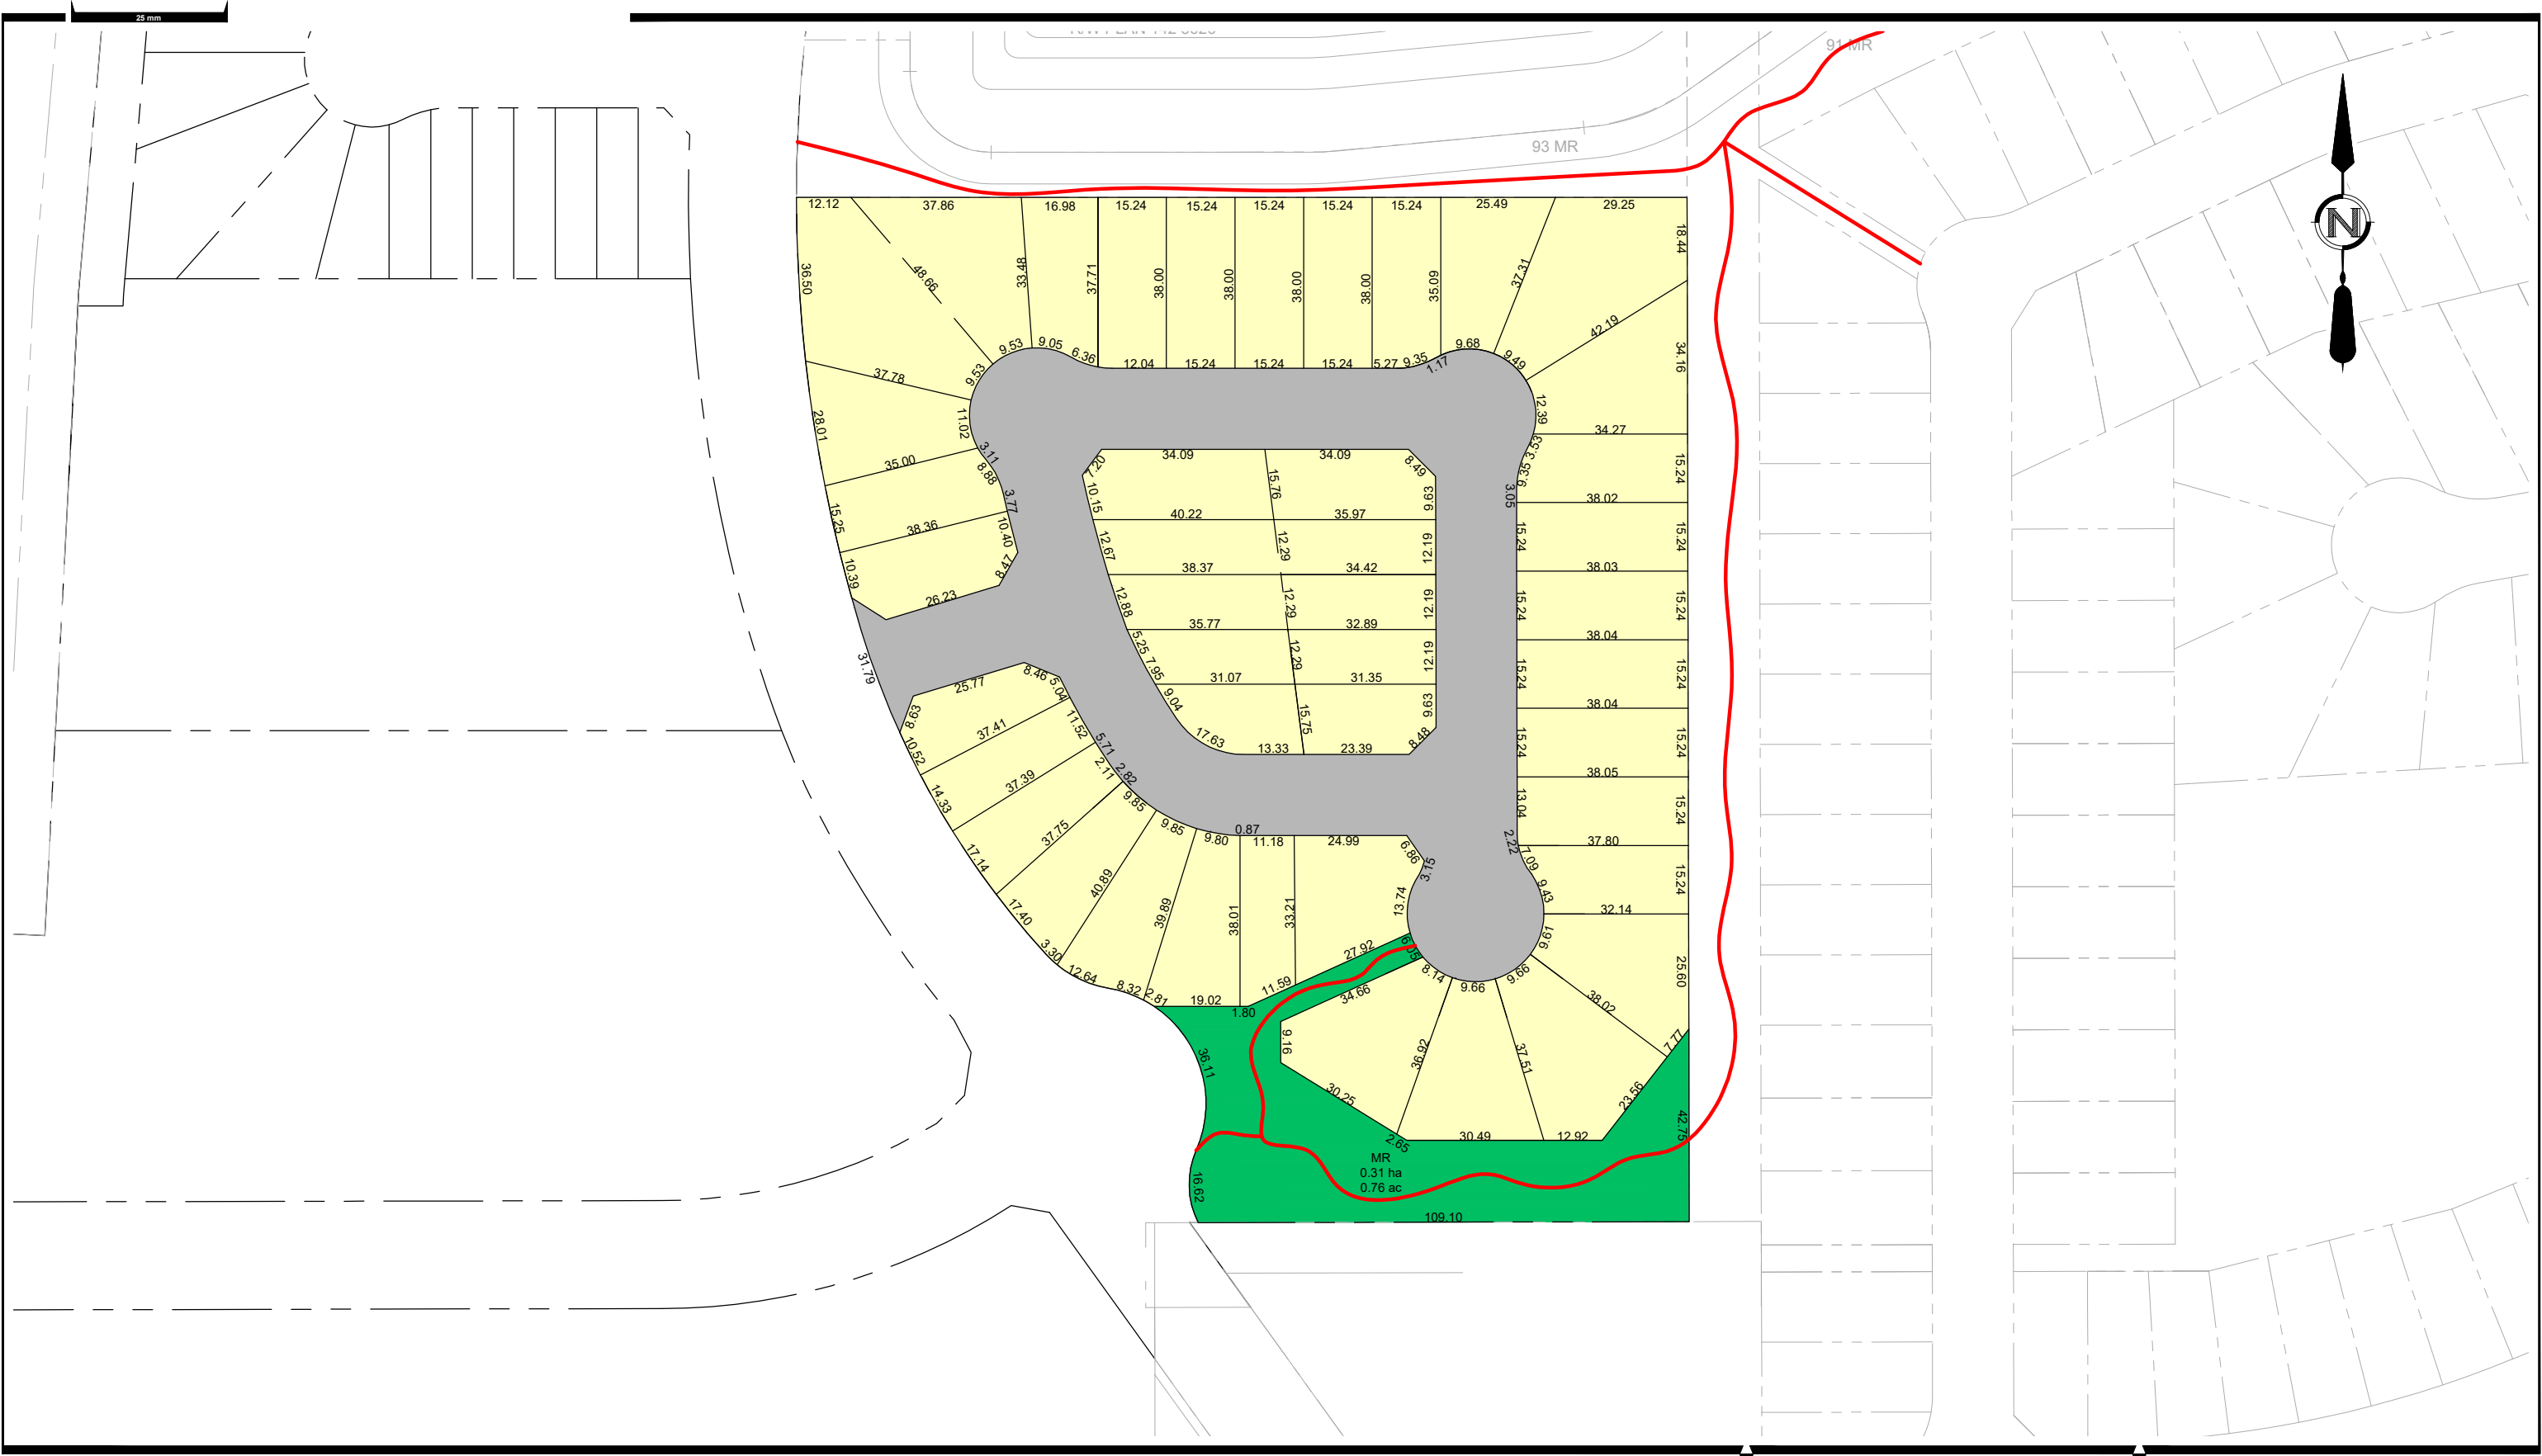

Mixed Low to Medium Density Residential (~2.6 ha and 43 lots)

Parks and Open Space (0.31 ha)

AE PROJECT No.	2016-3756-02
SCALE	AS SHOWN
APPROVED	A. APPROVED
DATE	2025SEP24
REV	2
DESCRIPTION	ISSUED FOR REVIEW

FIGURE 1: STAGE 10 CONCEPT