


PLOT DATE: 2025-10-30 10:22:39 AM
SAVE DATE: 2025-10-30 10:21:57 AM
DWG PATH: \\ae-cad\data\working\cdm\2016-3756-02\plan\model\3756-02-rp-neighbourhood-concept.dwg



MR DEDICATIONS	
REQUIRED	3.84 HA
MR1	0.33 HA
MR2	0.43 HA
MR3	0.40 HA
MR4	0.21 HA
MR5	2.48 HA

PROVIDED	3.84 HA
OUTSTANDING	0.00 HA

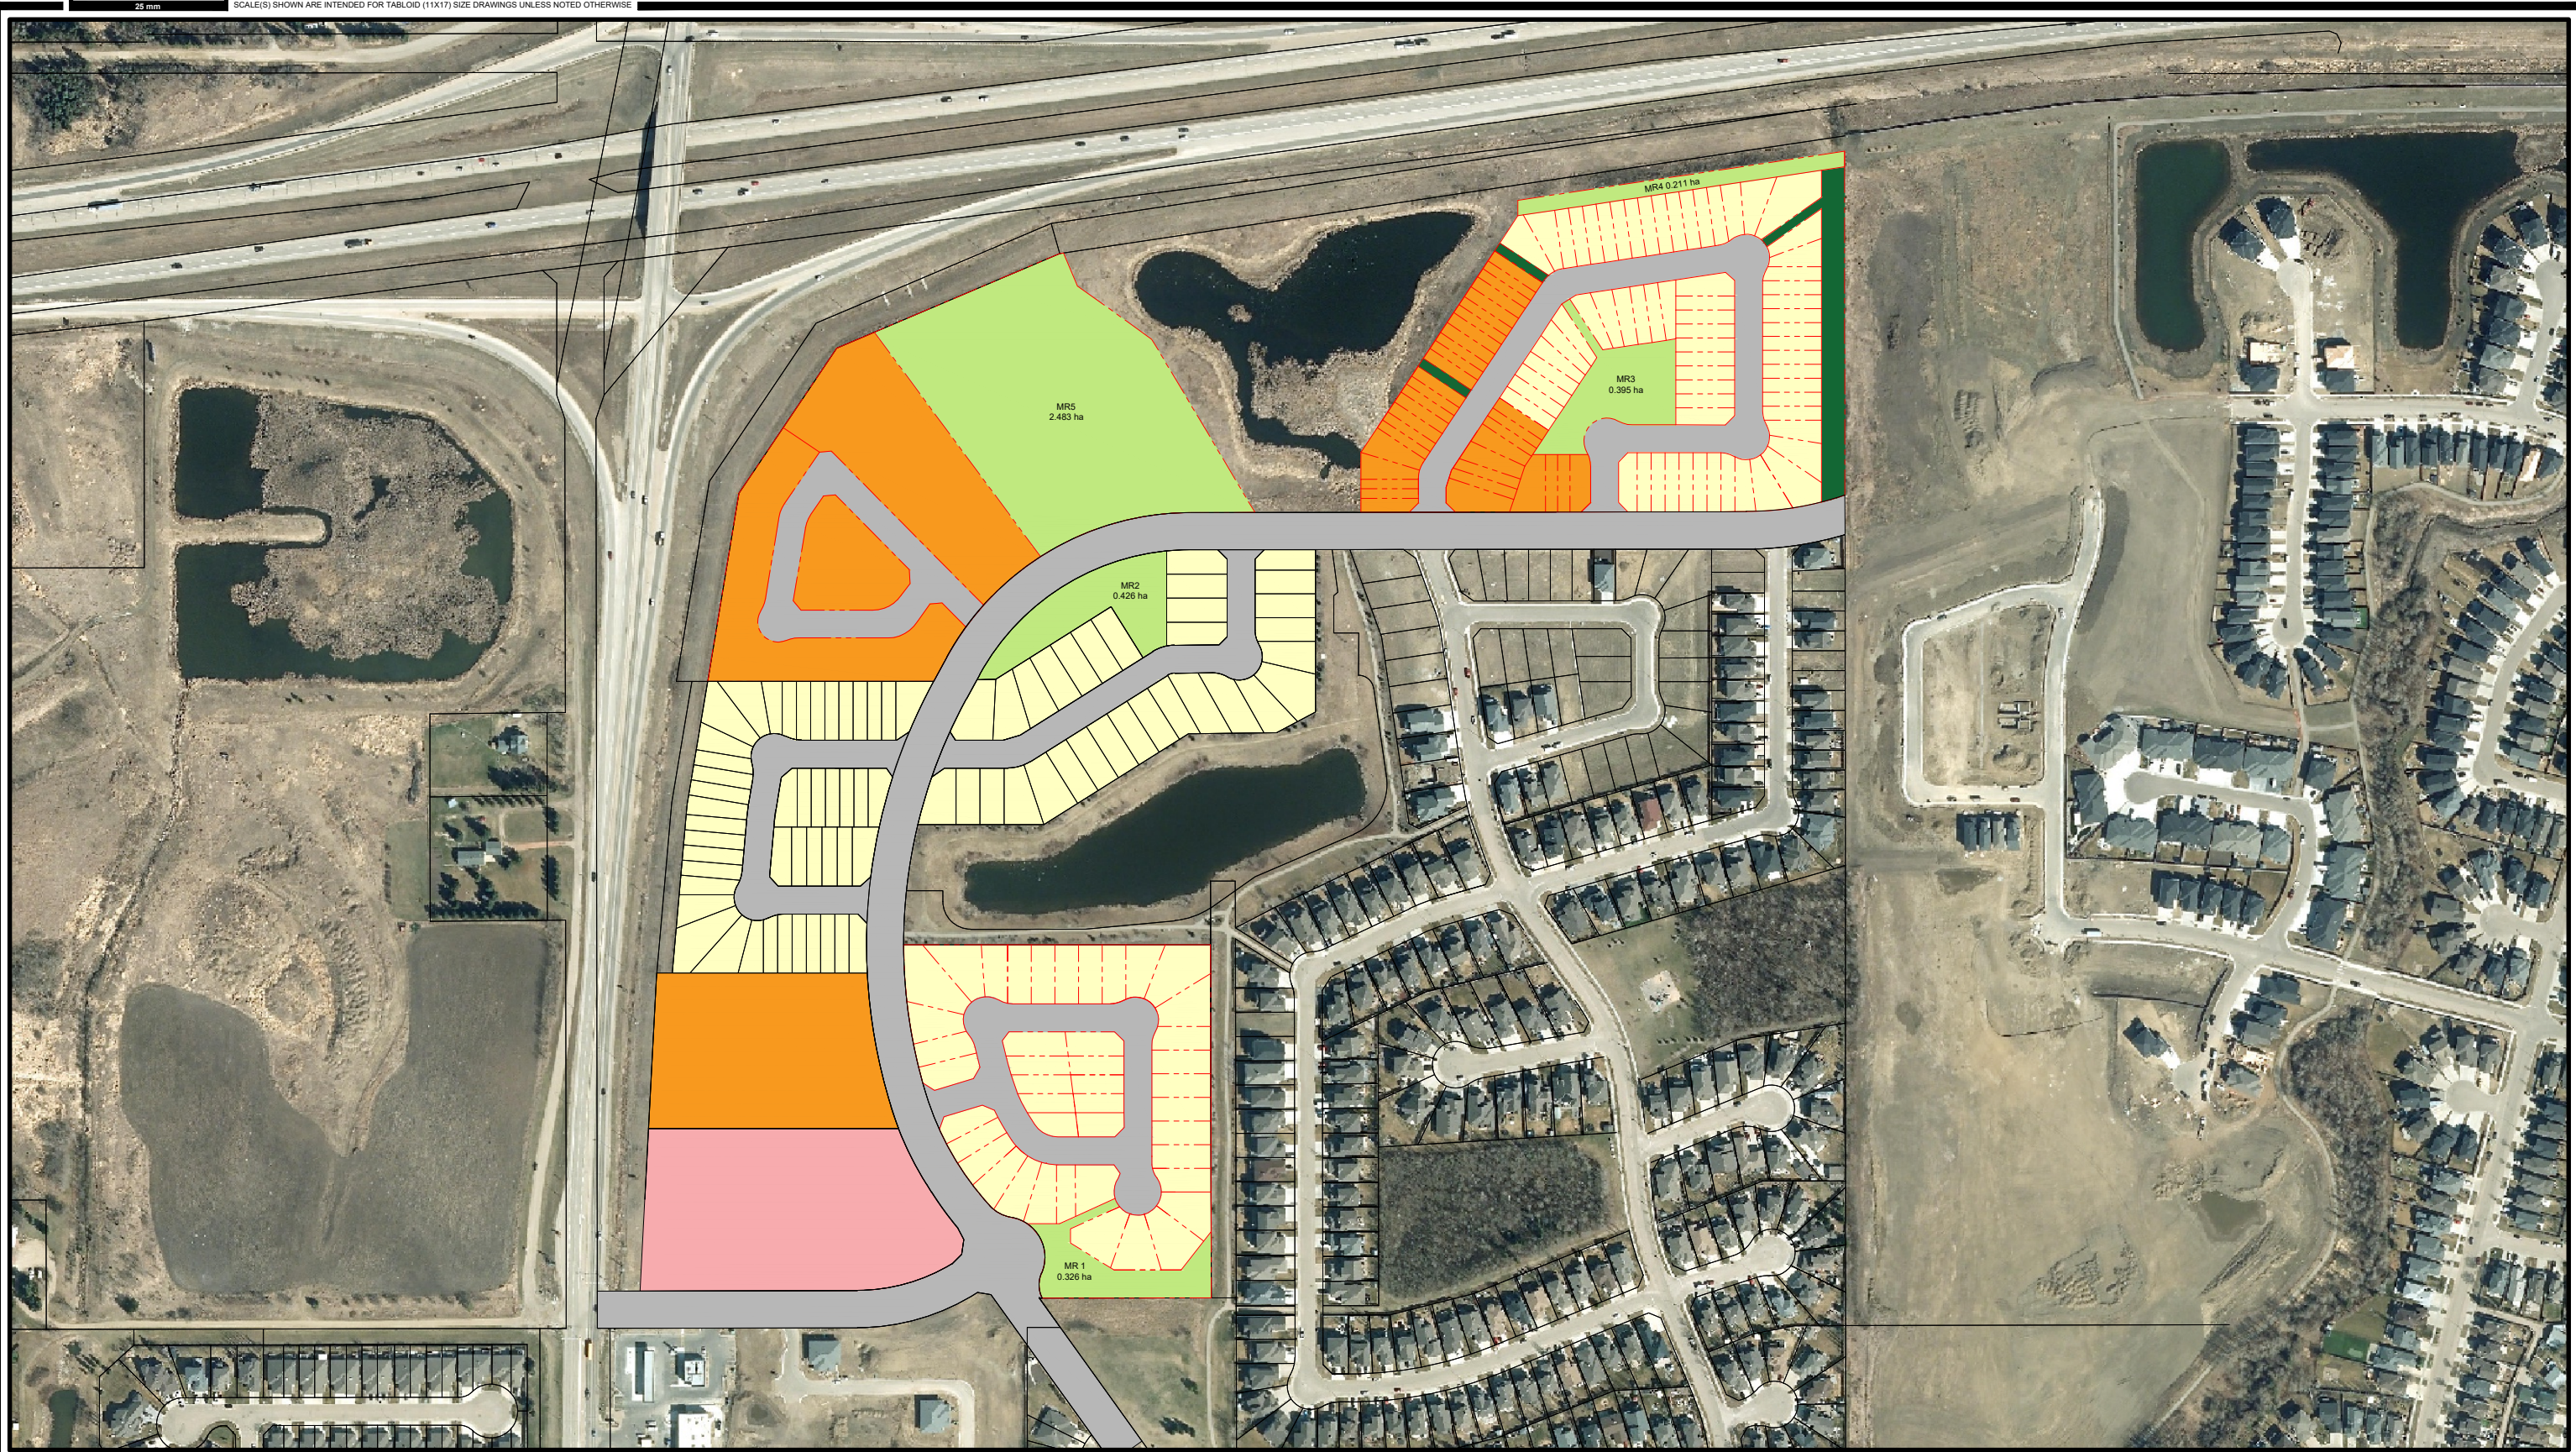

CONFIRMED STAGES



FUTURE STAGES TBD

FIGURE 1: STAGE 9 WITH PARK

BROADVIEW DEVELOPMENTS